COALINGA BRANCH

LOCATION PLAN

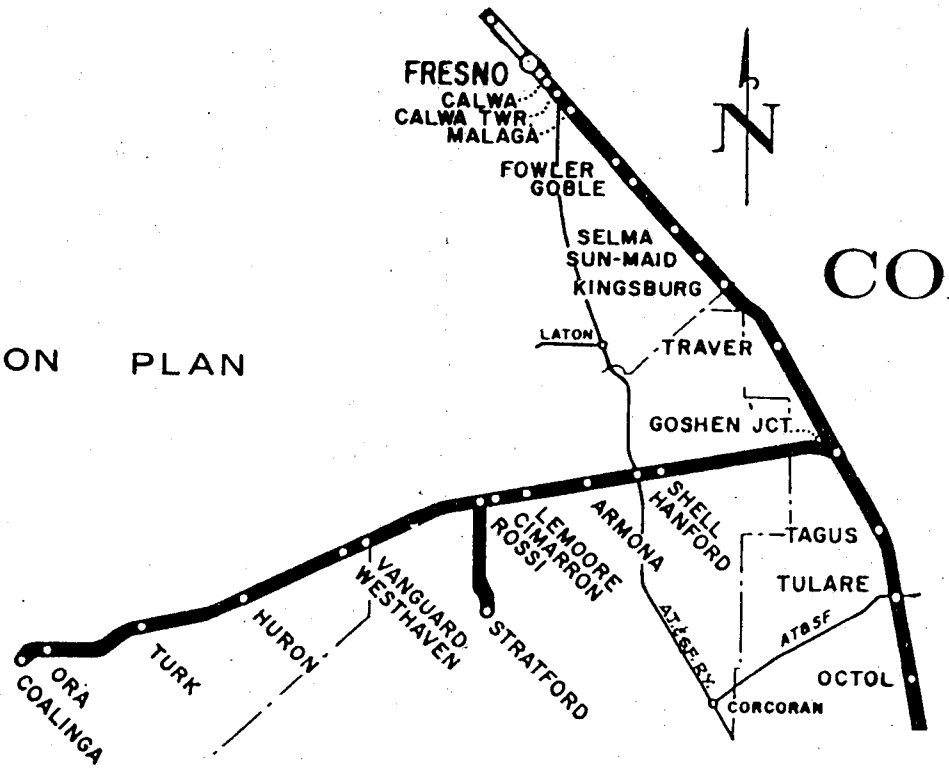

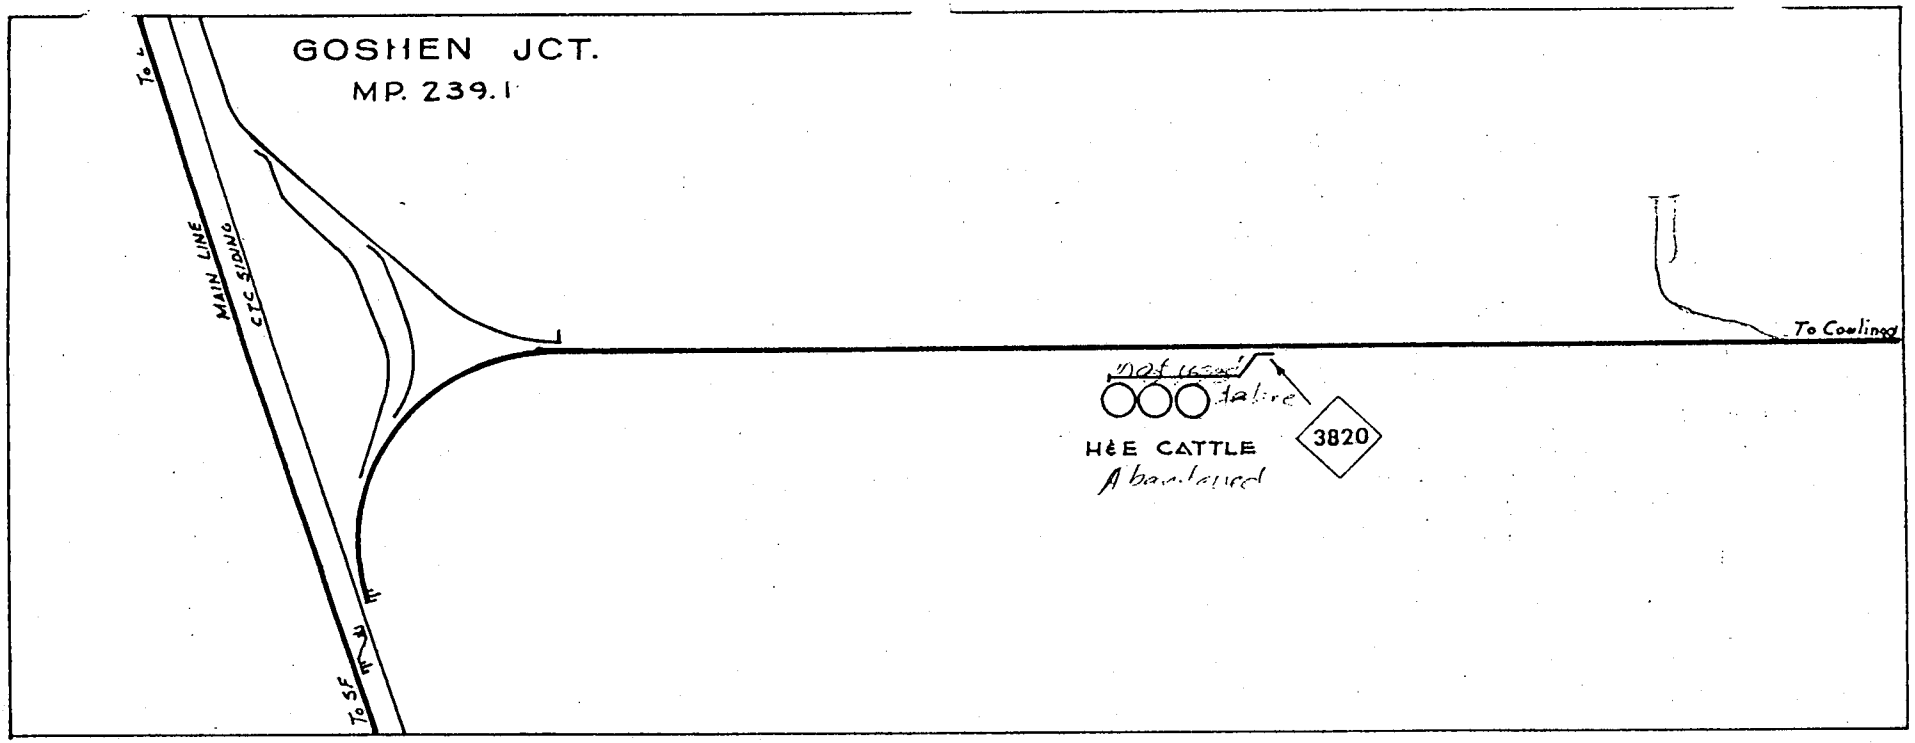
GOSHEN JCT.
MP. 239.1
To L
MAIN LINE
CTC SIDING
To SF
To Coalinga
not used
H&E CATTLE
Abandoned
3820

1

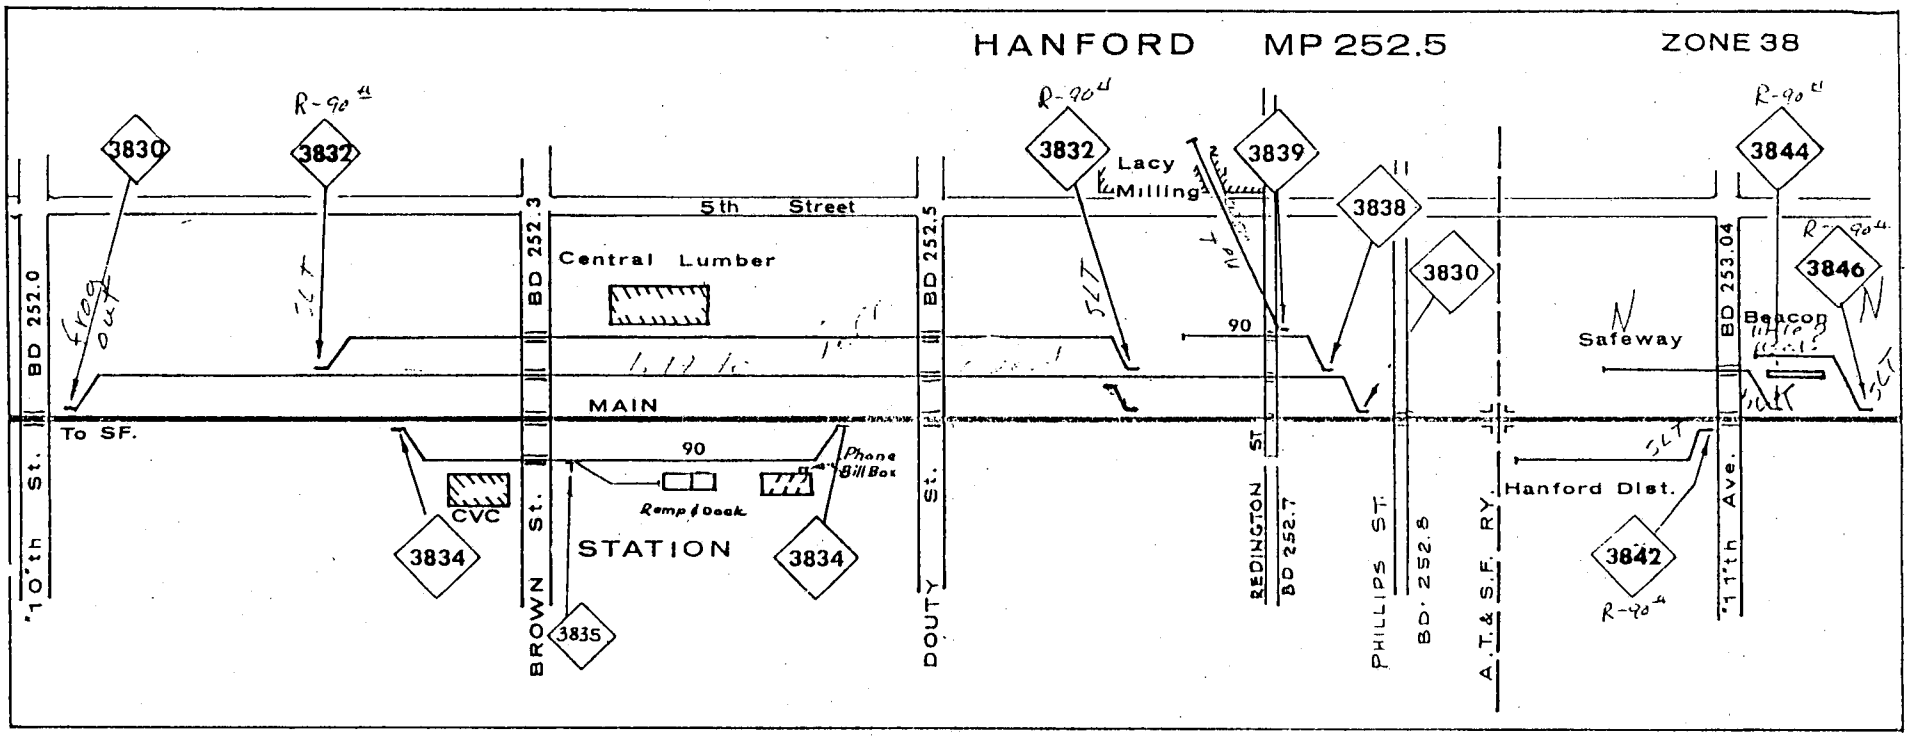
HANFORD MP 252.5
ZONE 38
3830
3832
3834
3835
3838
3839
3842
3844
3846
R-90 41
5th Street
Central Lumber
MAIN
To SF.
Frog out
SLT
90
CVC
Ramp Dock
Phone Bill Box
STATION
Lacy Milling
Safeway
Beacon
Hanford Dist.
BD 252.0
BD 252.3
BD 252.5
BD 252.7
BD 252.8
BD 253.04
10th St.
BROWN St.
DOUTY St.
REDINGTON ST
PHILLIPS ST.
A.T.& S.F. RY.
11th Ave.

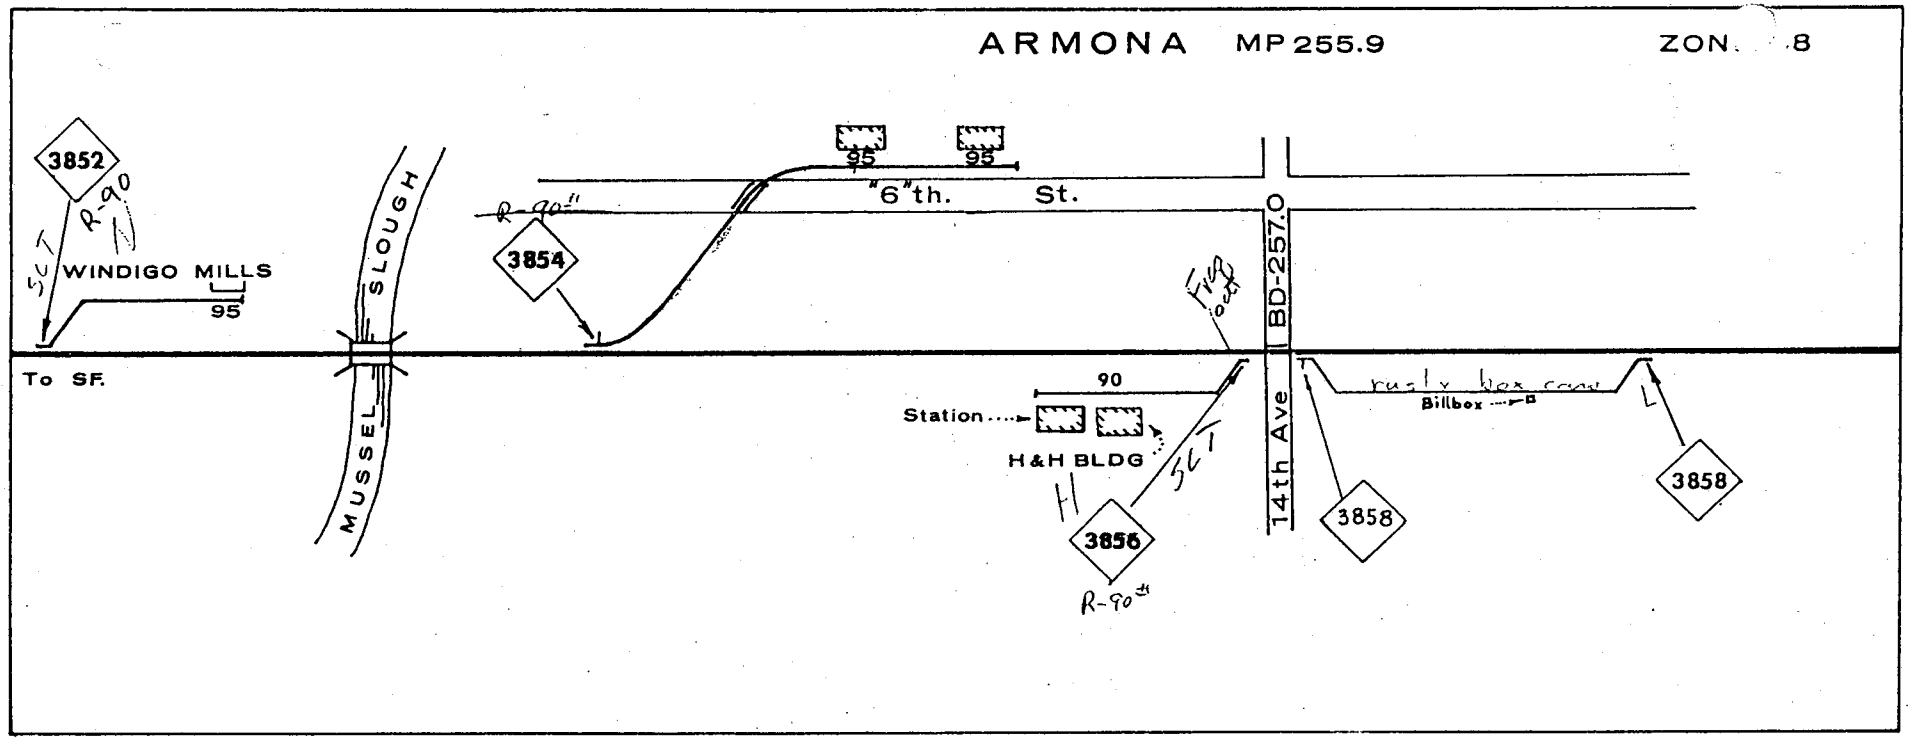
ARMONA MP 255.9 ZON. 8
3852
R-90
SLT
WINDIGO MILLS
95
SLOUGH
MUSSEL
To SF.
95
95
"6"th. St.
R-90"
3854
BD-257.0
90
Station
H&H BLDG
3856
R-90"
SLT
14th Ave
3858
3858
rusty box car
Billbox
3858

3

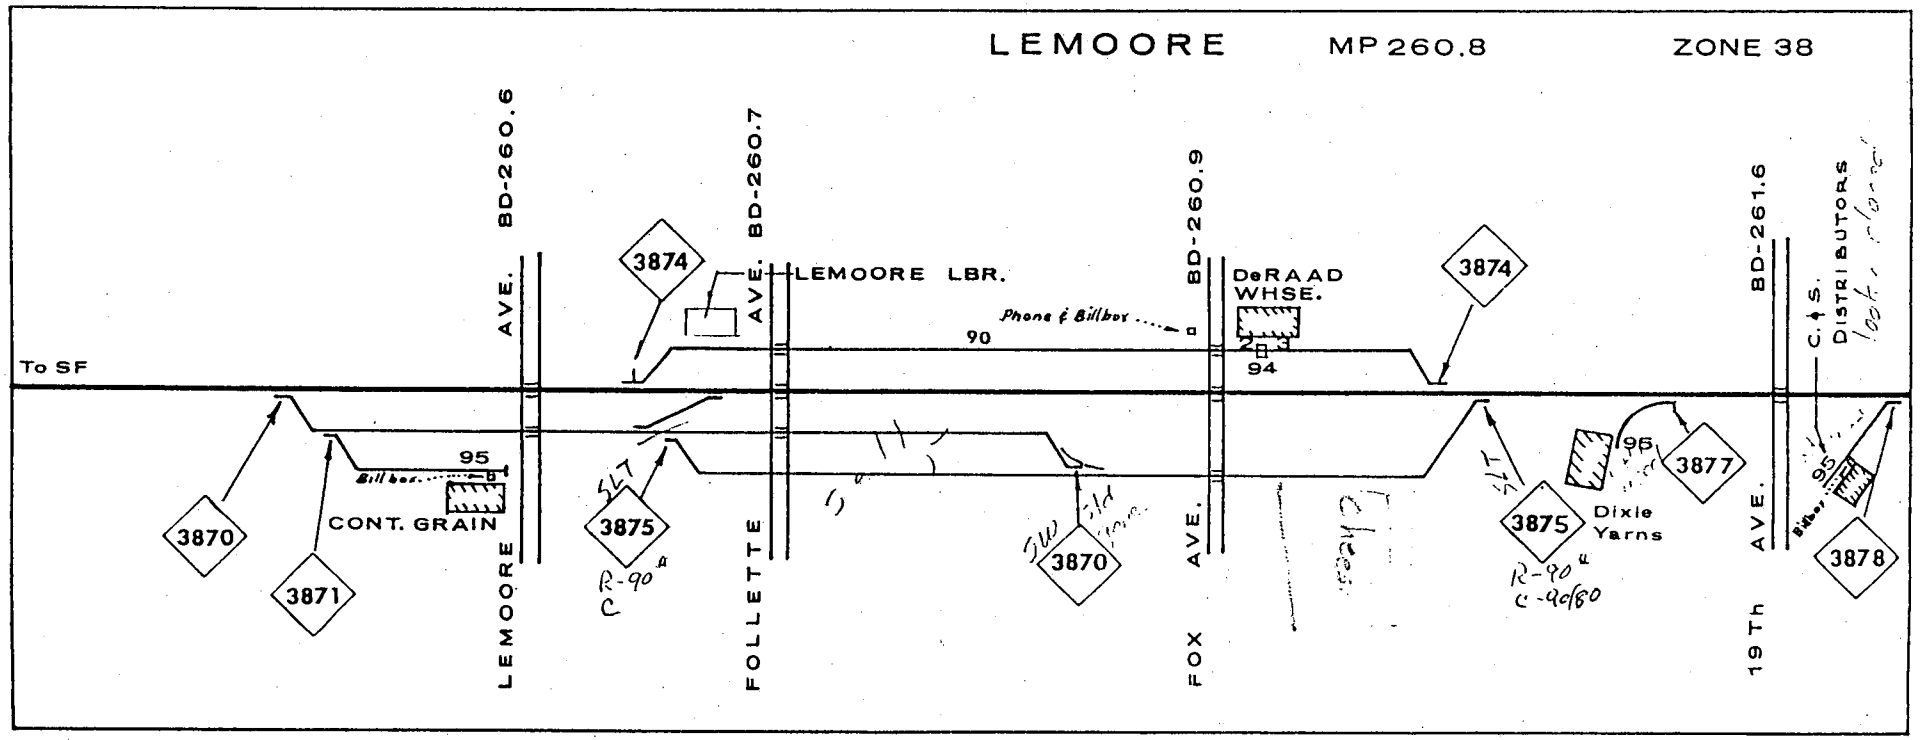
LEMOORE MP 260.8 ZONE 38
BD-260.6
AVE.
LEMOORE
BD-260.7
AVE.
FOLLETTE
BD-260.9
AVE.
FOX
3874
LEMOORE LBR.
Phone & Billbox
90
DeRAAD WHSE.
94
3874
BD-261.6
AVE.
19Th
C. & S. DISTRIBUTORS
To SF
95
Billbox
CONT. GRAIN
3870
3871
SLT
3875
R-90"
C
3870
SLT
3875
Dixie Yarns
R-90"
C-90/80
95
3877
95
3878

4

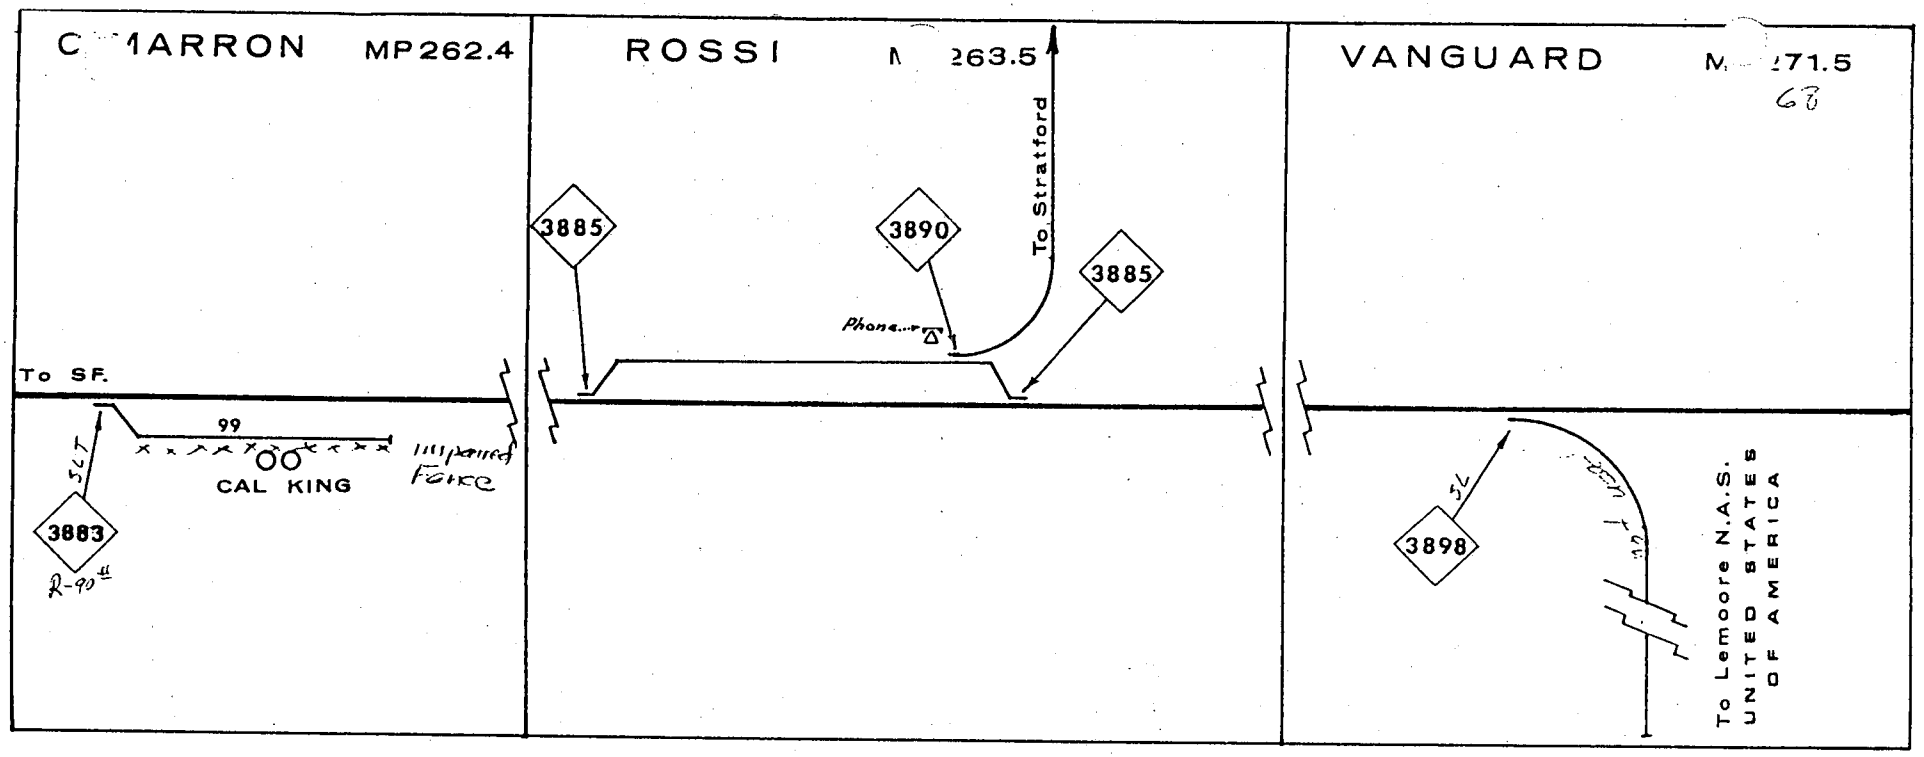
CIMARRON MP262.4
ROSSI M 263.5
VANGUARD M 271.5
68
To Stratford
3885
3890
3885
Phone
To SF.
99
SLT
CAL KING
Impaired Force
3883
R-90
3898
SL
To Lemoore N.A.S.
UNITED STATES OF AMERICA

5

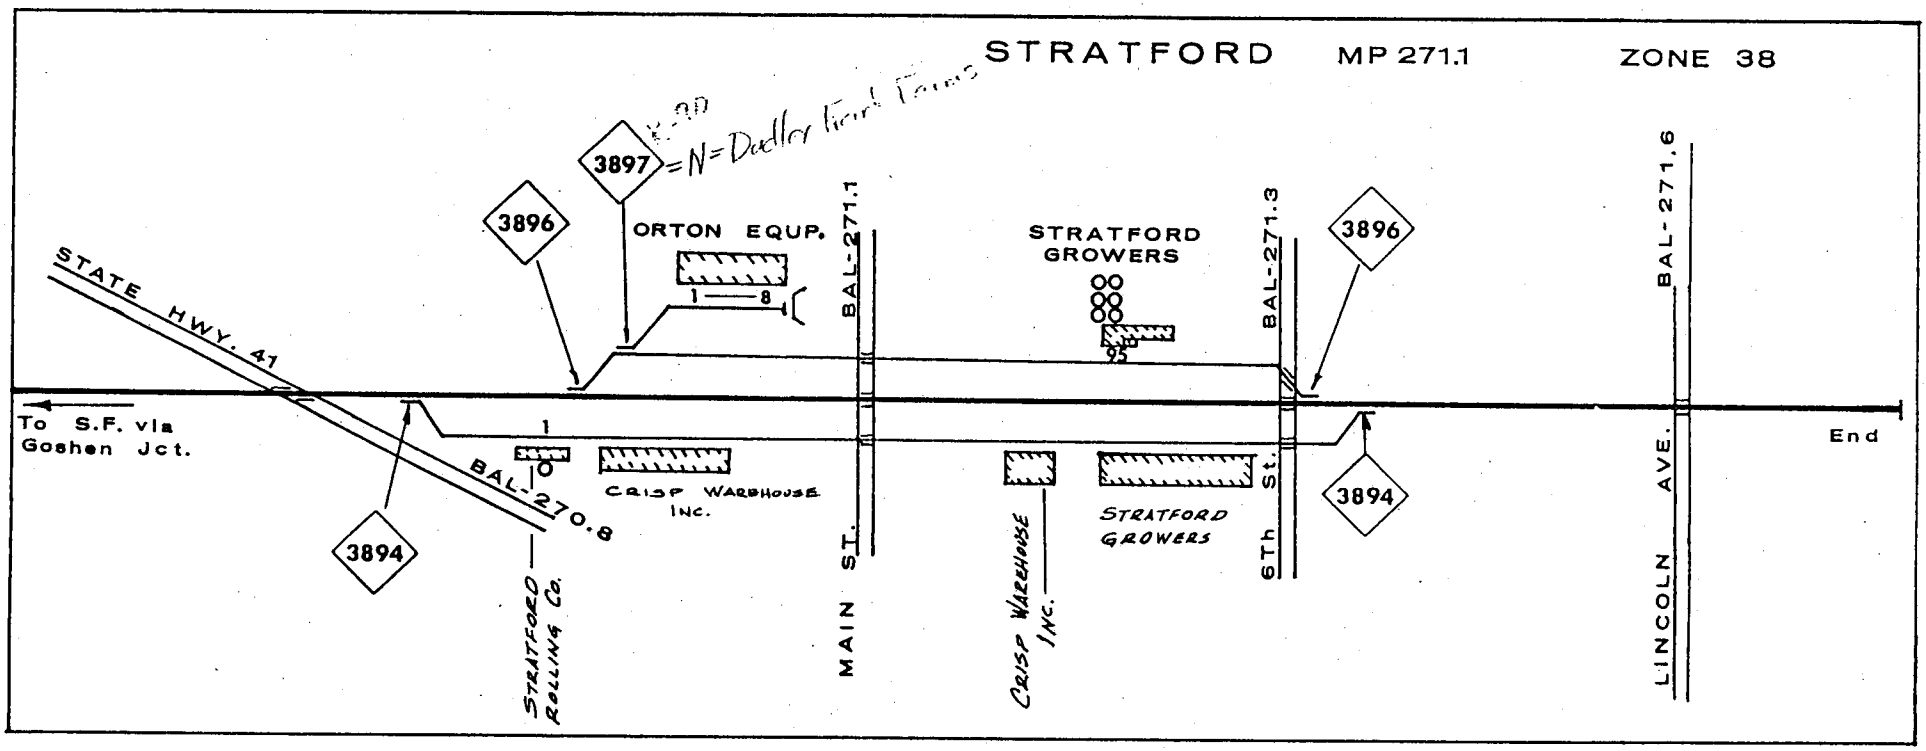
STRATFORD MP 271.1 ZONE 38
3897
=N=Dudley Farms
3896
ORTON EQUP.
1 — 8
STATE HWY. 41
BAL-271.1
STRATFORD GROWERS
95
BAL-271.3
3896
BAL-271.6
To S.F. via Goshen Jct.
1
CRISP WAREHOUSE INC.
BAL-270.8
3894
STRATFORD GROWERS
3894
End
STRATFORD RAILING Co.
MAIN ST.
CRISP WAREHOUSE INC.
6Th St.
LINCOLN AVE.

6

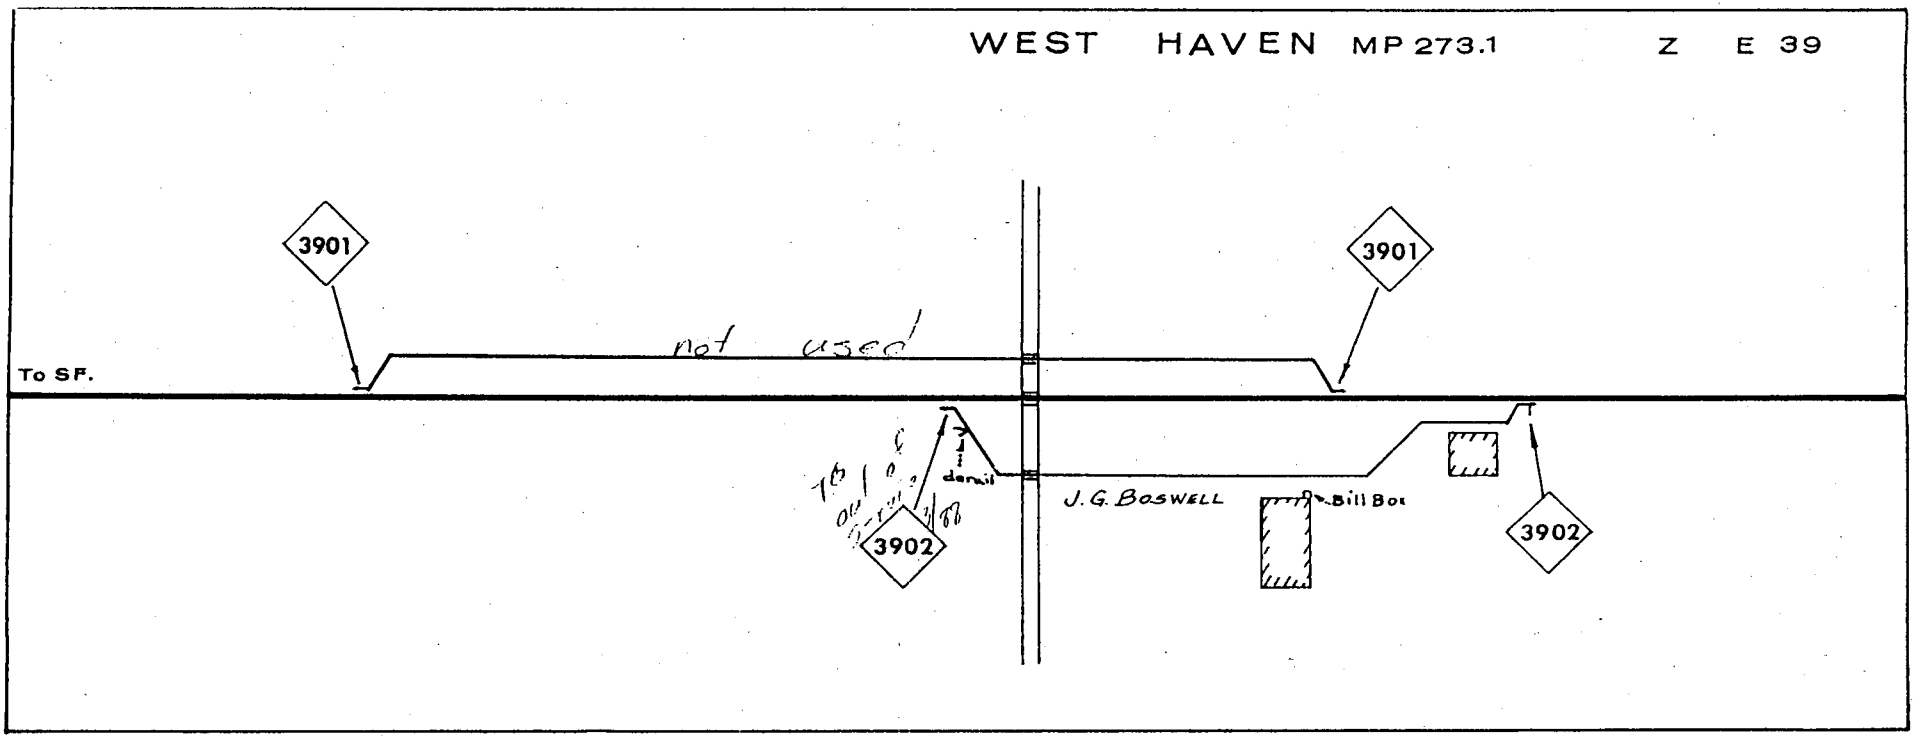
WEST HAVEN MP 273.1 Z E 39
3901
3901
not used
To SF.
derail
J. G. BOSWELL
Bill Box
3902
3902

7

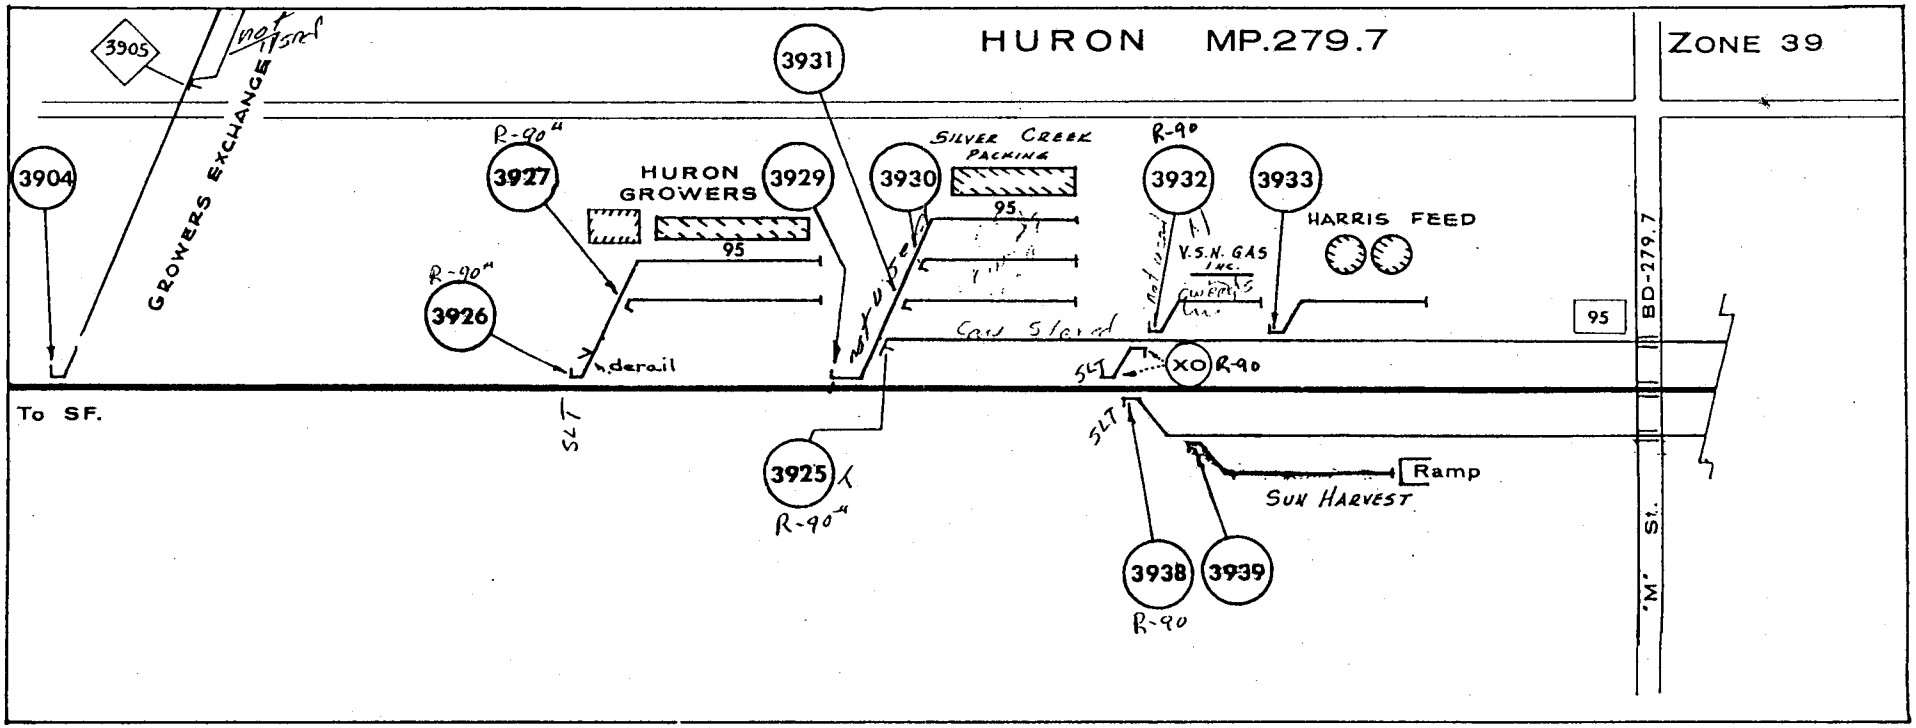
HURON MP.279.7
ZONE 39
3905
not used
3931
3904
GROWERS EXCHANGE
R-90"
3927
HURON GROWERS
3929
3930
SILVER CREEK PACKING
R-90
3932
3933
HARRIS FEED
95
95
R-90"
3926
not used
V.S.N. GAS INC.
derail
not used
95
BD-279.7
SLT
XO
R-90
To SF.
SLT
3925
R-90"
Ramp
SUN HARVEST
3938
3939
R-90
"M" St.

8

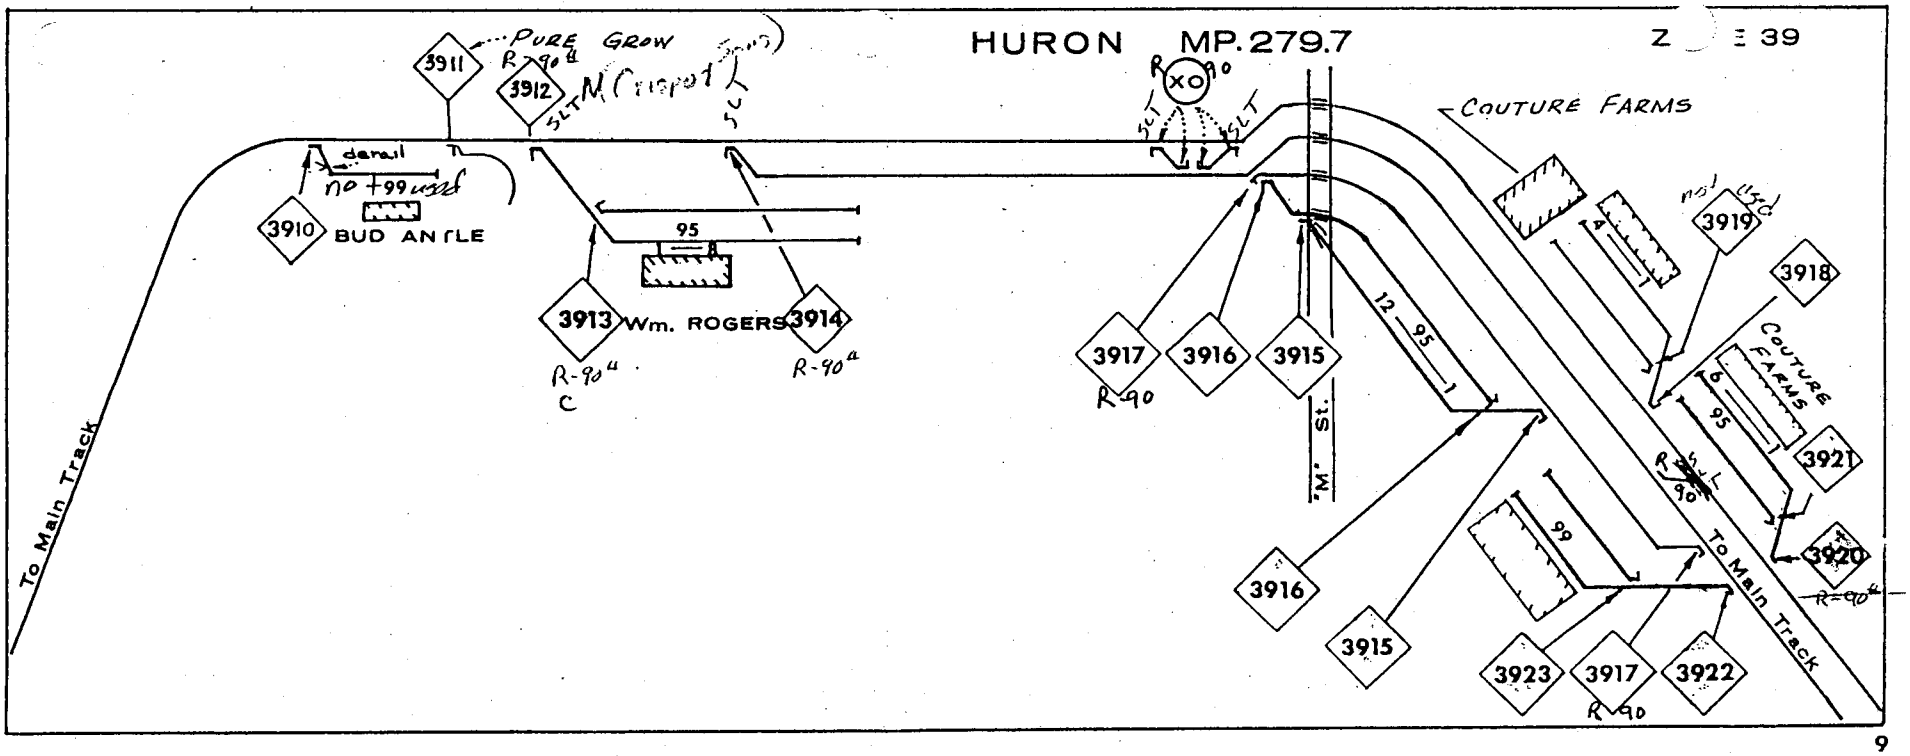
HURON MP. 279.7
ZONE 39
PURE GROW
3911
3912
R-90
SLT
M. Crisp
COUTURE FARMS
XO
detail
no +99 used
3910
BUD ANGLE
95
3913 Wm. ROGERS 3914
R-90
C
To Main Track
3917
R-90
3916
3915
"M" St.
12
95
1
not used
3919
3918
COUTURE FARMS
6
95
3921
3920
R-90
99
3923
3917
R-90
3922
To Main Track

9

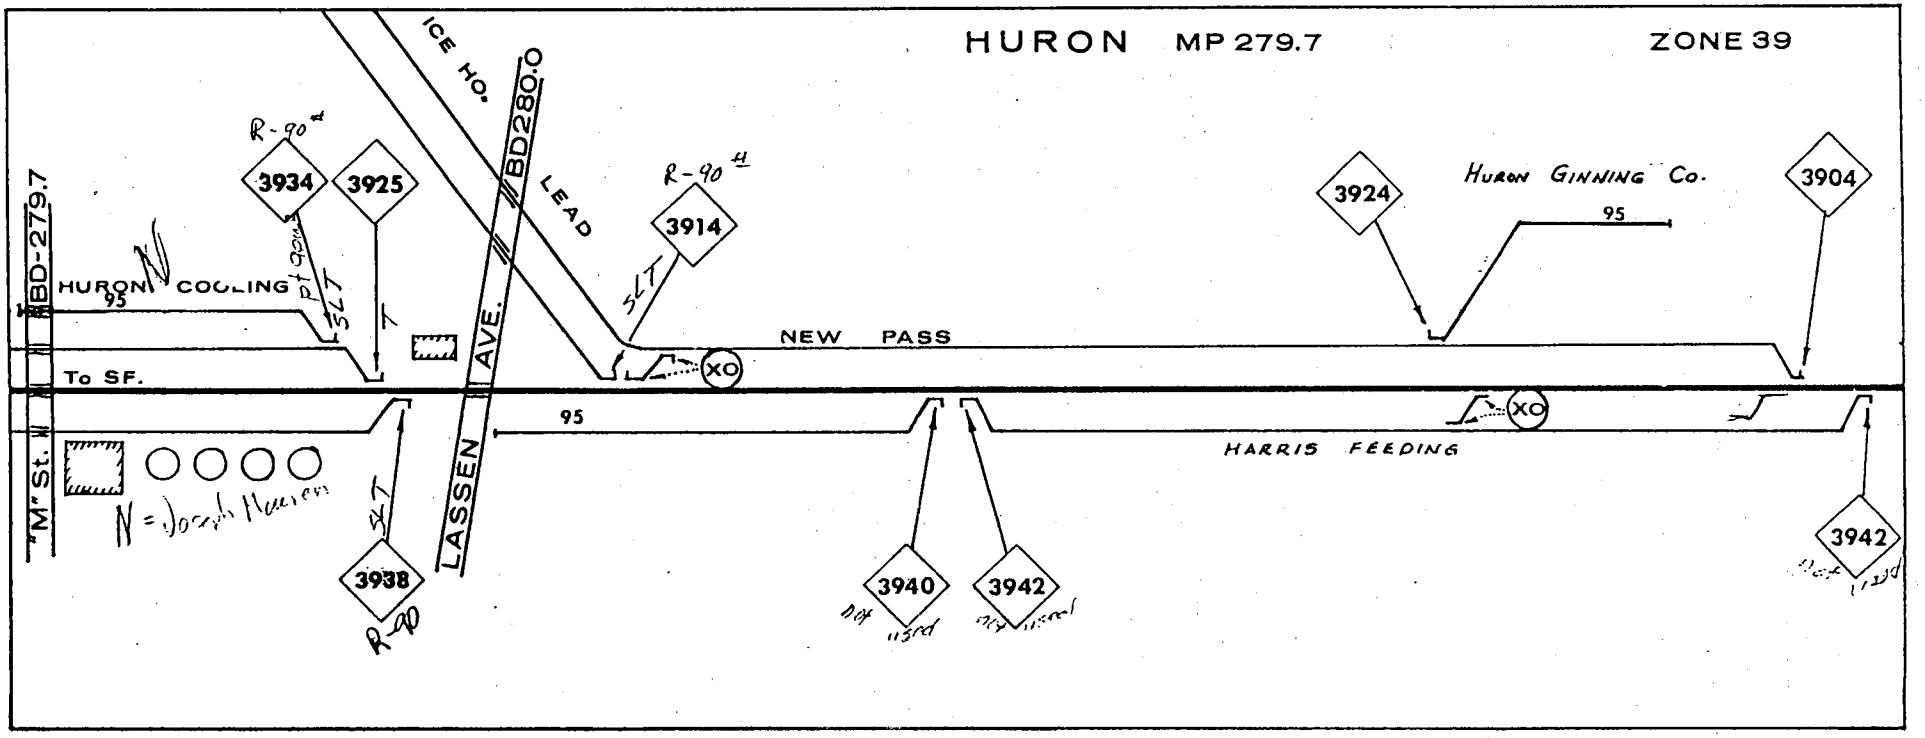
HURON MP 279.7
ZONE 39
ICE HO.
BD280.0
LEAD
R-90
3934
3925
3914
BD-279.7
HURON COOLING
95
SLT
NEW PASS
XO
To SF.
LASSEN AVE.
3924
HURON GINNING CO.
95
3904
"M" St.
N = Joseph Huron
3938
R-90
95
HARRIS FEEDING
3940
3942
3942

10